F9b

CHANGE ORDER NO. 4

PROJECT: EMMONS STREET/NORTH CENTER POINT ROAD/ROBINS ROAD INTERSECTION IMPROVEMENTS PHASE I-UTILITY PACKAGE

DATE: May 17, 2016

CONTRACTOR: Ricklefs Excavating, Ltd
Anamosa, Iowa

ORIGINAL CONTRACT AMOUNT: $ 810,269.93

ORIGINAL CONTRACT COMPLETION DATE: August 19, 2016

ITEM #23: **INCREASE REMOVAL OF WOOD FENCE**

Additional 40 feet of fence removal is needed at 114 Oak Street. Increase item #23 40 linear feet for $80.00

ITEM #36: **INCREASE STORM SEWER, RCP 15"**

Contractor to install an additional 30 linear feet of 15" RCP storm sewer. Increase item #36 30 linear feet for $2,400.00.

ITEM #39: **INCREASE FLARED END SECTION, RCP 15"**

Contractor to install one additional 15" flared end section. Increase item #39 one each at $2,000.00.

ITEM #55: **INCREASE BORROW**

Additional 150 CY of borrow material for additional grading needed. Increase item #27 150 cubic yards for $1800.00

ITEM #58: **INCREASE WOOD FENCE**

Contractor to install 40 additional feet of 6 foot wood fence. Increase item #58 at $800.00.

ITEM #1.6: **ADD NEW ITEM-**Remove existing storm sewer and install manufactured pipe elbow and tee section for new storm sewer design. Lump sum cost $2,500.00.

CHANGES IN SCHEDULE: Due to additional work, add three weeks to contract completion date. New completion date is September 26th, 2016.

CHANGE ORDER No. 4 SUMMARY:

Item No.	Description	Unit	Unit Price	Quantity	Total Amount
23	Remove Wood Fence	LF	$2.00	40LF	$80.00
36	15" storm sewer	LF	$80.00	30LF	$2,400.00
39	15" Flared End Section	EA	$2,000.00	1	$2,000.00
55	Borrow	CY	12.00	150	$1,800.00
58	Wood fence	LF	$20.00	40	$800.00
1.6	Remove existing pipe, add 15" elbow, tee	LS	$ 2,500.00	1	$2500.00
				Subtotal:	$9580.00

Additional Change Order No.4 Cost: $9580.00

Ricklefs Excavating, Ltd.

By: _____

Title: _____

Date: _____

Attest

By: _____

Title: _____

Date: _____

City of Hiawatha, Iowa

By: _____

Title: _____

Date: _____

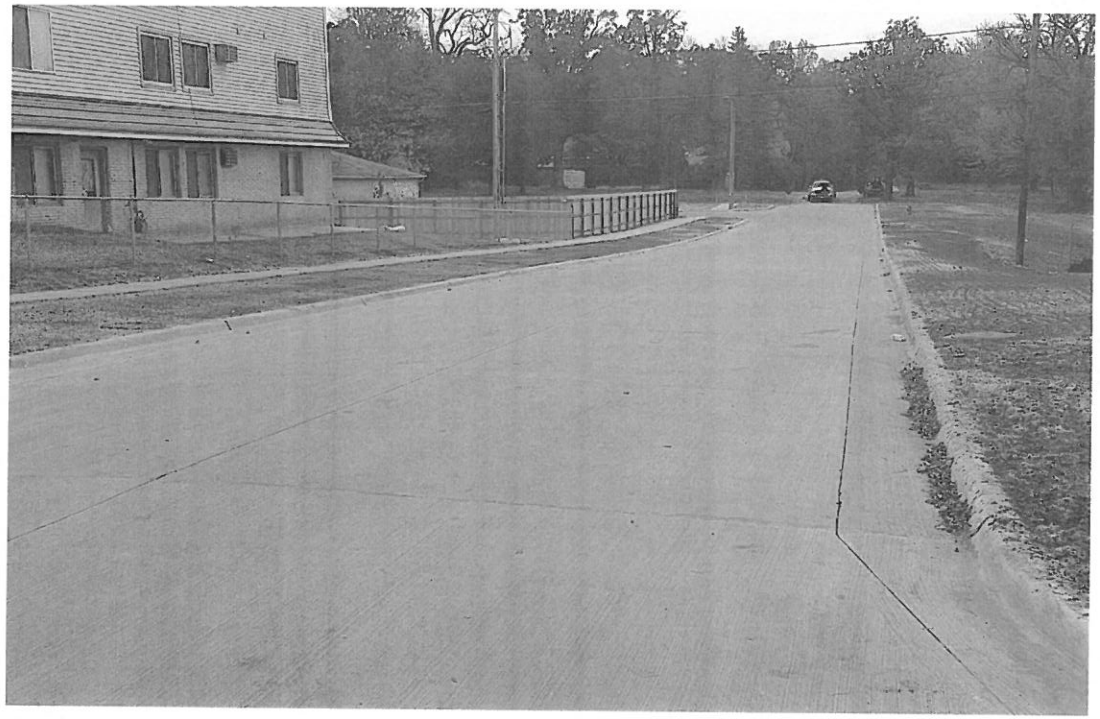

"A" Avenue Extended

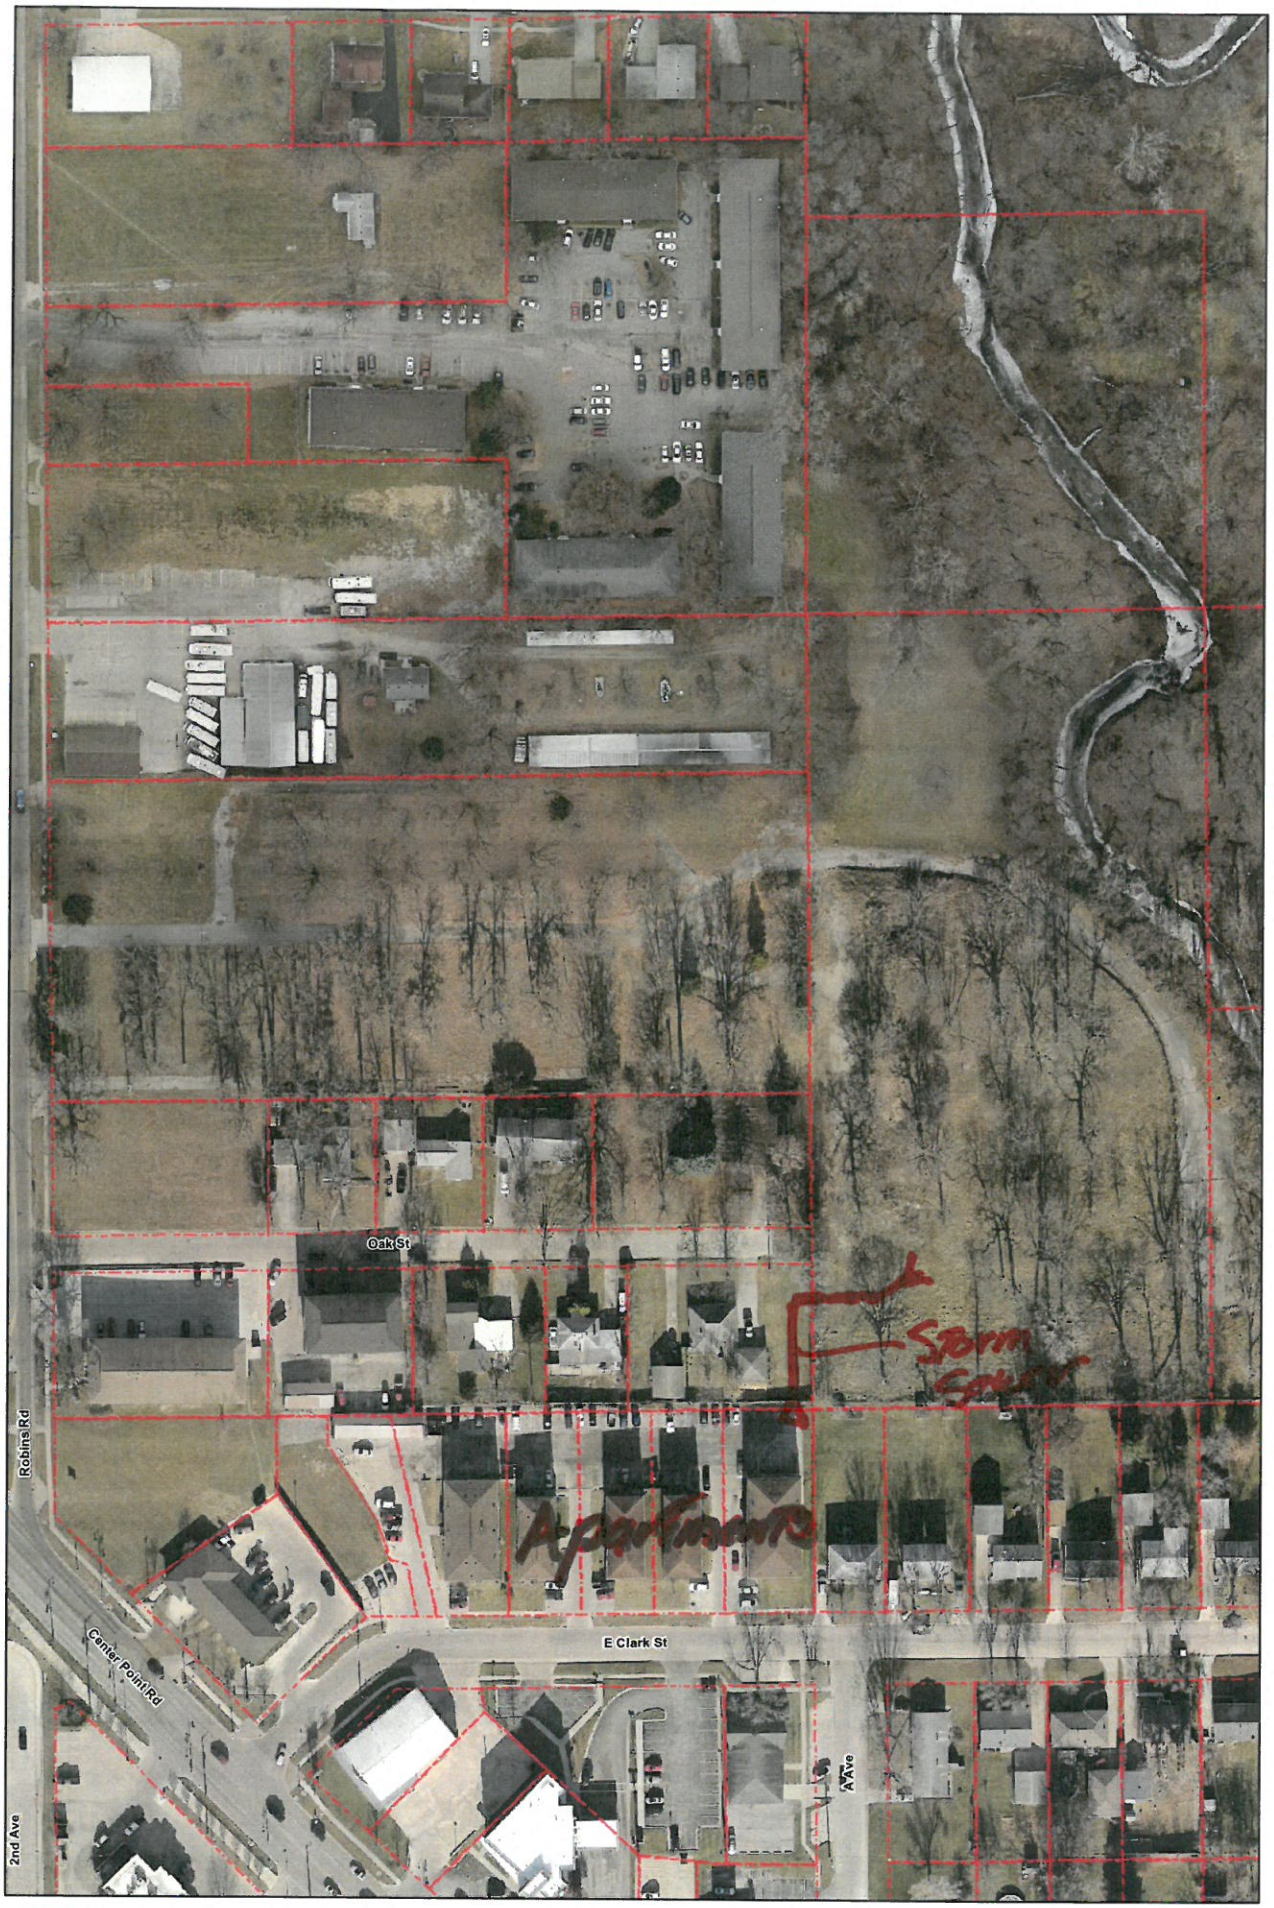

Hiawatha!™

1 inch = 100 feet

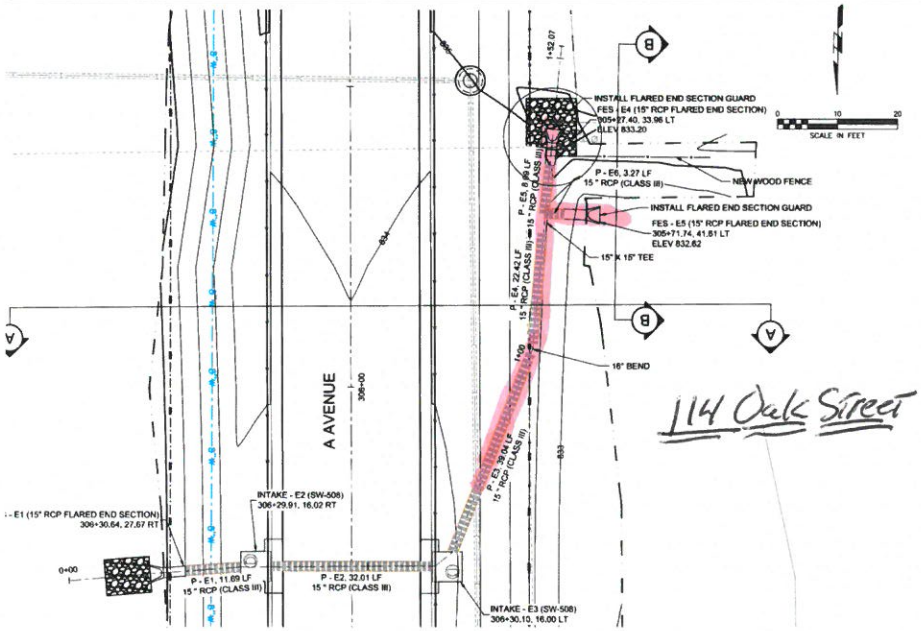

ORM SEWER E1 - E3 PLAN

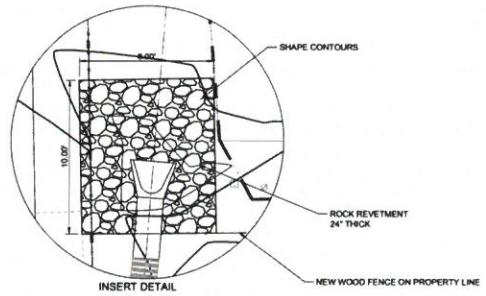

INSERT DETAIL

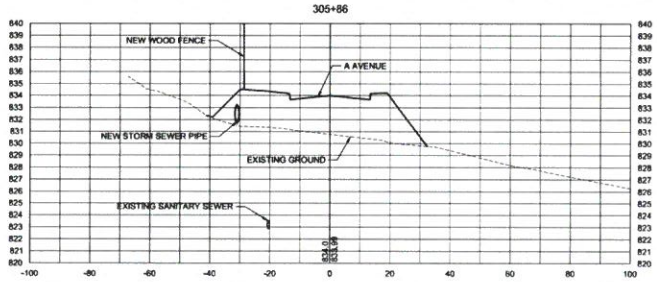

SECTION A-A

NOTE:

ROADWAY AND STORM SEWER FOR CENTER POINT ROAD, EMMONS STREET, ROBINS ROAD TO BE CONSTRUCTED UNDER A SEPARATE CONTRACT. SHOWN FOR REFERENCE ONLY. ALL UTILITIES IN THIS REGION SHALL BE SET TO EXISTING GROUND.

ROADWAY AND STORM SEWER FOR A AVENUE AND OAK CONNECTION TO BE CONSTRUCTED UNDER THIS CONTRACT AS SHOWN ON SHEETS E.01-E.02. ALL UTILITIES IN THIS REGION SHALL BE SET TO PROPOSED GROUND.

PIPE LENGTHS SHOWN DO NOT INCLUDE LENGTH OF FLARED END SECTIONS.

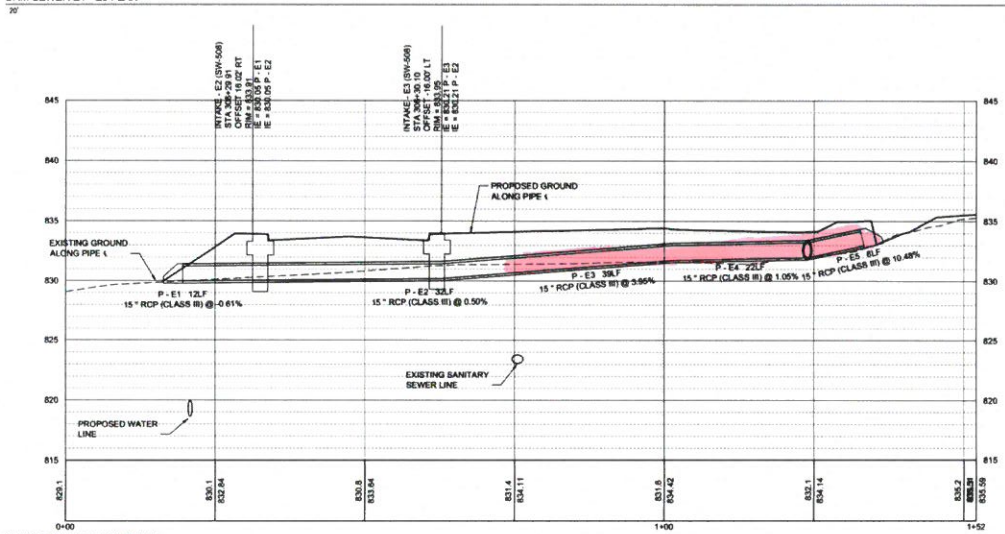

ORM SEWER E1 - E3 PROFILE

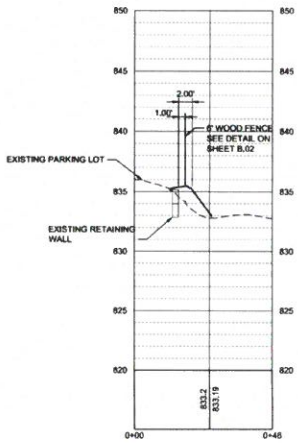

SECTION B-B

" = 20' V: 1" = 2.5'

HIVEHATTERY ARCHITECTURE • ENGINEERING	CEDAR RAPIDS, IA IOWA CITY, IA DES MOINES, IA MOLINE, IL BLOOMINGTON, IL CHICAGO, IL	Hiawatha!	DRAWN BY: BH APPROVED BY: JHC DATE 02.29.16	NO. / REVISION DESCRIPTION / APPROVED / DATE	PROJECT NUMBER: 215133-0	EMMONS STREET/ NORTH CENTER POINT ROAD / ROBINS ROAD INTERSECTION IMPROVEMENTS	A AVENUE STORM ITC

SHEET NUMBER M.08A

DRAFT

RESOLUTION NO. 16-
City Council

RESOLUTION APPROVING CHANGE ORDER #4
FY 2015-2017 Emmons Street/North Center Point Road/Robins Road Intersection Improvements Project
(Project #2151330)

WHEREAS, the City Council of the City of Hiawatha, Iowa, has contracted for the FY 2015-2017 Emmons Street/North Center Point Road/Robins Road Intersection Improvements Project with Ricklefs Excavating, Ltd. of Anamosa, Iowa, and

WHEREAS, the City Engineer has recommended Change Order #4 for adjustment of contract quantities with an increase of $9,580.00, bringing the total revised contract amount to $833,229.93, for the FY 2015-2017 Emmons Street/North Center Point Road/Robins Road Intersection Improvements Project, and

NOW, THEREFORE, BE IT RESOLVED BY THE CITY COUNCIL OF THE CITY OF HIAWATHA, IOWA, to approve Change Order #4 for the FY 2015-2017 Emmons Street/North Center Point Road/Robins Road Intersection Improvements Project with an increase in contract amount of $9,580.00, resulting in a revised total project contract amount of $833,229.93.

AYES:
NAYS:
ABESENT:

PASSED AND APPROVED this 2nd day of November, 2016.

_____
Bill Bennett, Mayor

ATTEST:

_____
Kelly Kornegor, City Clerk